LEGENDA:

- AUDIO (SIGNAL)
- AUDIO (POWER)
- CAT6 (DANTE)
- VIDEO (SIGNAL)
- CAT6 (VIDEO)
- HD-SDI (VIDEO)
- USB (SIGNAL)
- CAT6 (DATA)
- CONTROL

N.B. in grigio apparati esistenti da riutilizzare

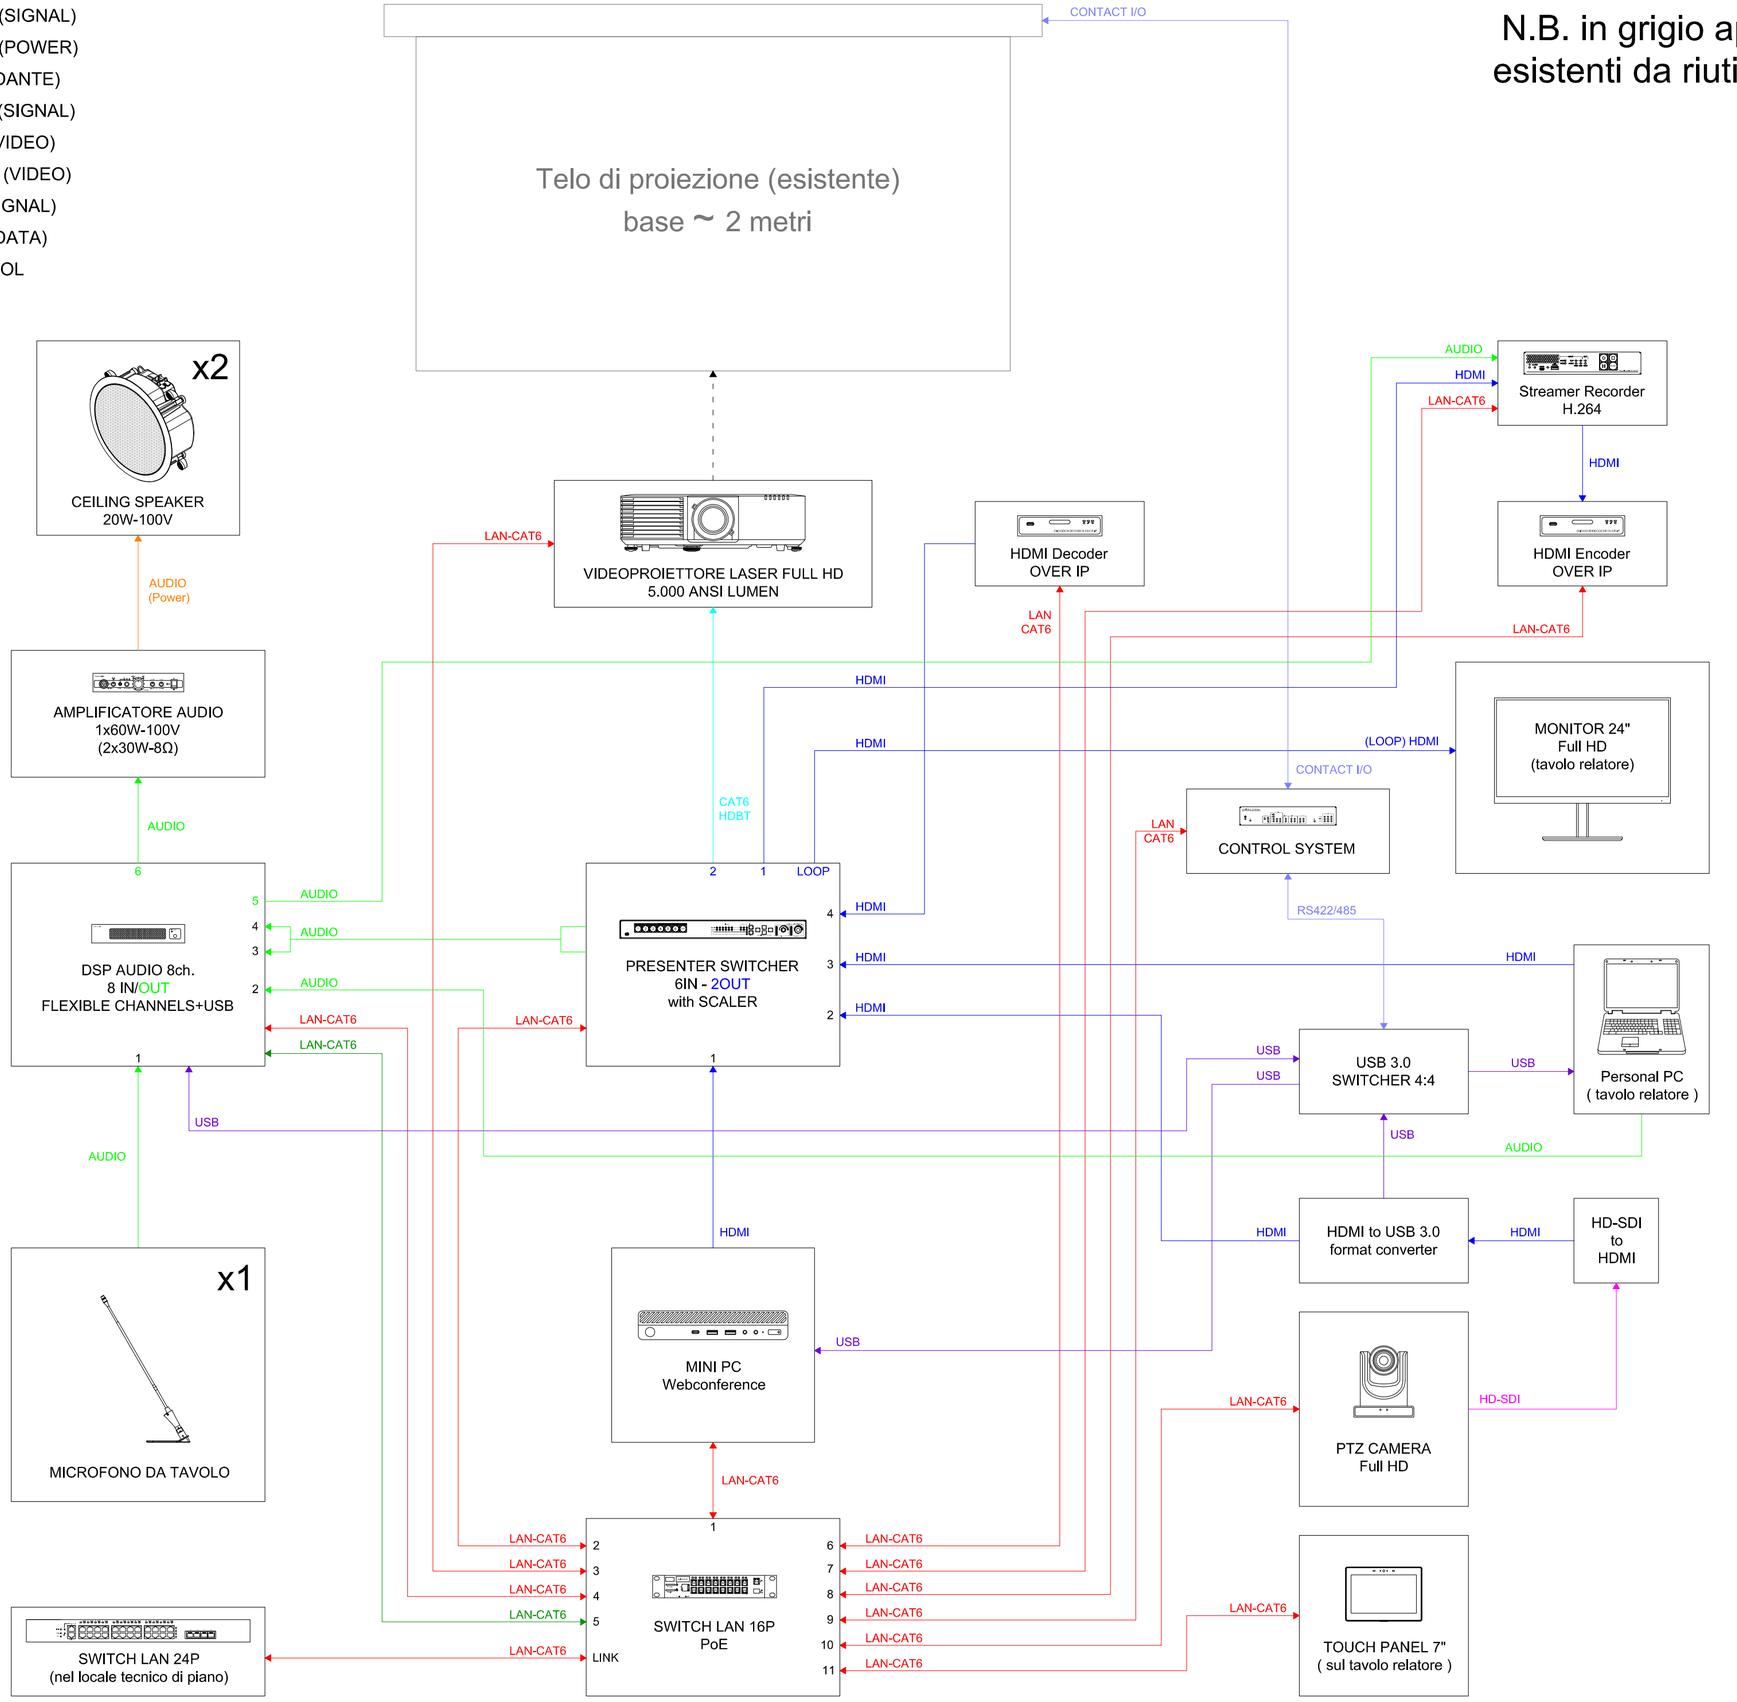

Schema Funzionale AV
AULA 201
UPO Alessandria
AL01 DIGSPES

CM Srl
Multimedia Entertainment Engineering Design
VIALE DANTE ALIGHIERI 25, 28100 NOVARA (NO) ITALY
Mobile +39 347 5520502 Phone +39 0321 611560
E Mail *progettazione@cm-srl.net* Web site *www.cm-srl.net*

UPO - ALESSANDRIA DIGSPES

UNIVERSITÀ DEL PIEMONTE ORIENTALE

Project Name	UPO-Adeguamento Multimediale Aule Didattiche
Drawing	AL01 Schema Funzionale AV Aula 201
Project ID	20-P006
Project Phase	ESECUTIVO
Date Emission	23/11/2020
Sheet scale	n.d.
Fire zone	
Sheet format	A2
ID venue	
Sheet number	06
Venue name	Aula 201
Venue/Floor	AL01 - 2° Piano
RUP	Prof. Andrea Turolla
Design by	Davide Visconti
Verified	Claudio Mazzucchelli 23/11/2020 √
	By | Date | Check

Revision description	Date	Rev.
Drawing Emission	23/11/2020	00

Revision notes:

NOTE:
THIS DRAWING REPRESENTS DESIGN CONCEPTS AND CONSTRUCTION SUGGESTIONS ONLY.
CAN NOT BE USE AS WORKSHOP DRAWING.
ALL DIMENSIONS IN MILLIMETERS (mm)
ALL DIMENSIONS TO BE CHECKED ON SITE
THIS DOCUMENT REMAINS **CM SRL** INTELLECTUAL PROPERTY AND MAY NOT, EITHER IN IT'S ORIGINAL STATE OR WITH CHANGE, BE COPIED, SHOWN TO OR IN ANY WAY COMMINCATED TO HANDED OVER TO ANY THIRD PARTY IF NOT USE FOR MANIFACTURING PURPOSE.
ANY INFRINGEMENT OF THESE CONDITIONS WILL LEAD TO THE INSTITUTION OF LEGAL PROCEDINGS.

Project ID	Phase	Category	Doc. Type	Sheet N.	Portion	Revision	Chapter
20 - P006	E	AV	SFG	06	a	00	xx